
THIS DRAWING IS THE © COPYRIGHT OF FRONT ARCHITECTURE LTD AND SHOULD NOT BE COPIED WITHOUT PRIOR WRITTEN CONSENT.

CONTRACTORS ARE TO CHECK ALL LEVELS AND DIMENSIONS BEFORE WORK COMMENCES ON SITE AND ANY DISCREPANCIES ARE TO BE REFERRED TO FRONT ARCHITECTURE.

DO NOT SCALE, WORK TO FIGURED DIMENSIONS ONLY.

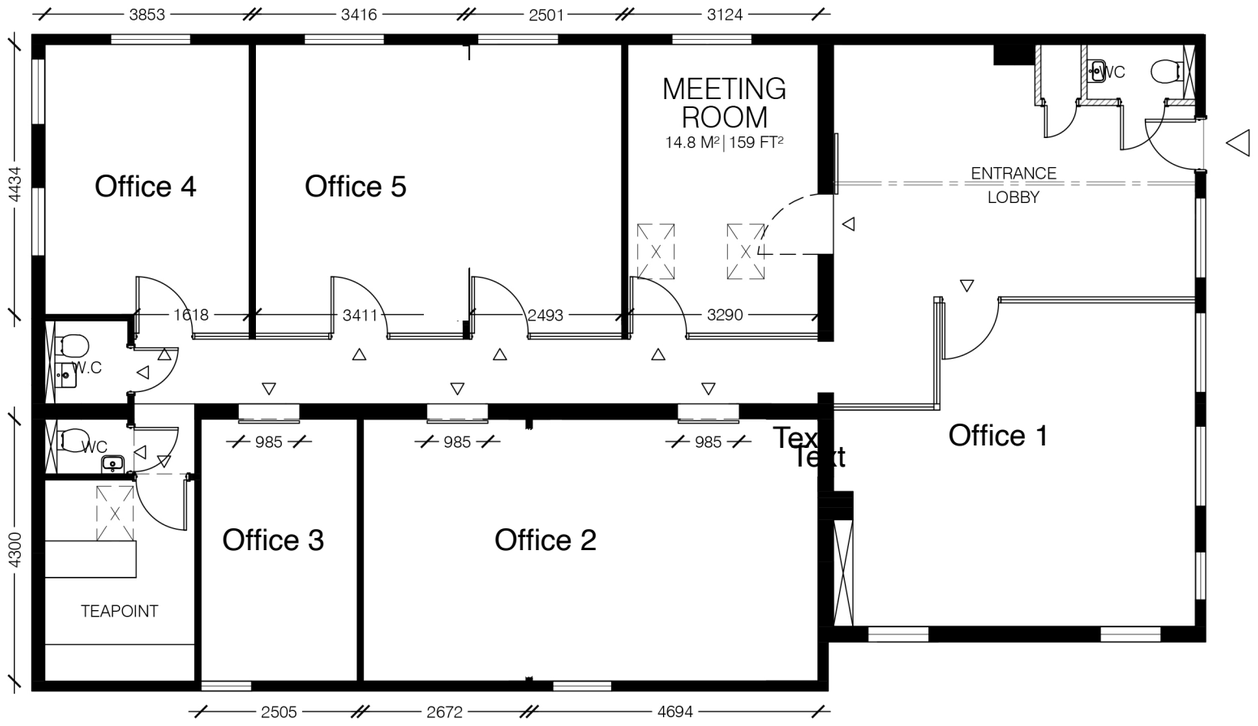

PROPOSED LAYOUT PLAN
[SCALE 1:100 @A3]

PROJECT.
PROPOSED OFFICE REFURB
160 BRICK LANE, LONDON, E1 6RU

CLIENT.
RESTORATION LONDON GROUP

DRAWING TITLE.
PROPOSED FLOOR PLAN

REV.	DATE.	AMENDMENT.	DRAWN.

PROJECT NO. 17.535
REVISION. C
DATE. APRIL.2017
DRAWING NO. 100

FRONT.
8 SOUTH STREET, ROCHFORD, ESSEX. SS4 1BQ
TEL. +44 (0)1702 831 415 | EMAIL. HELLO@FRONT-ARCHITECTURE.CO.UK