NOTES

BOTH FLOORS UNDER REFURBISHMENT AT THE TIME OF SURVEY

PROJECT

147 HIGH STREET,
STOKE NEWINGTON.

CLIENT

CITY HERITAGE LTD


DRAWING

FLOOR PLANS

OAKLEY BUILDING SURVEYORS


SCALE	DRG No	REV
1:100 (A3)	4468-01	
DATE		
JULY 18		

AREA 82.52M2

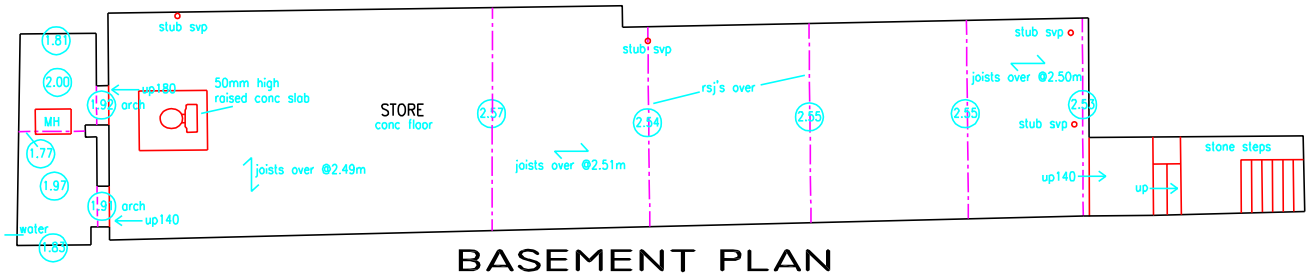

BASEMENT PLAN

AREA 136.31M2

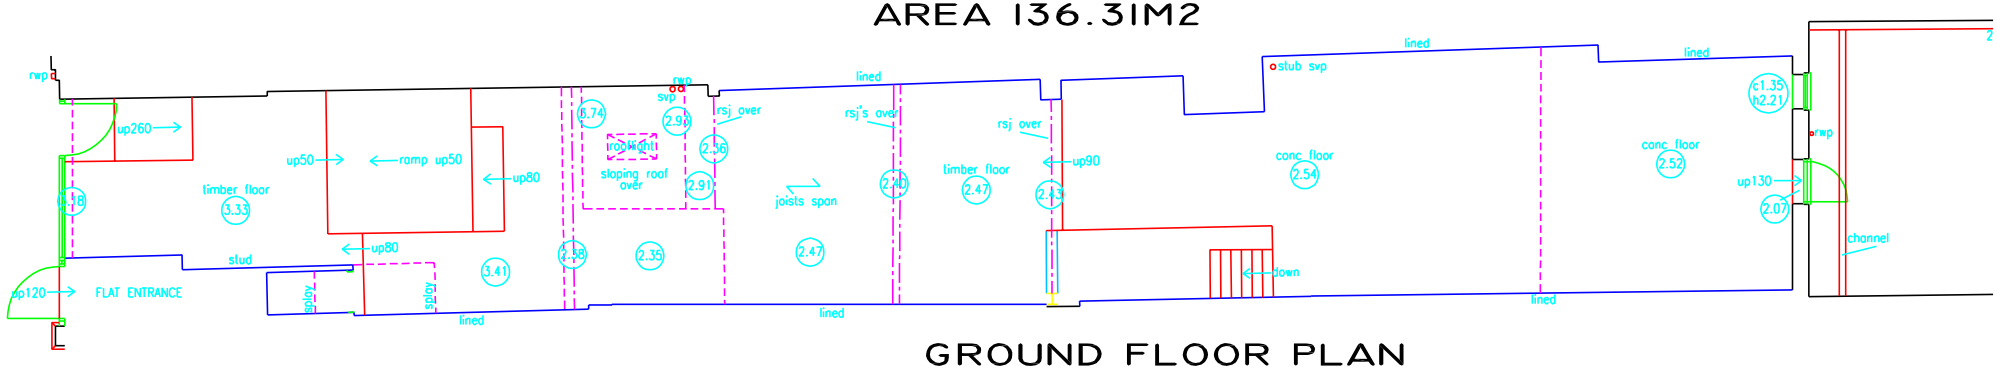

GROUND FLOOR PLAN